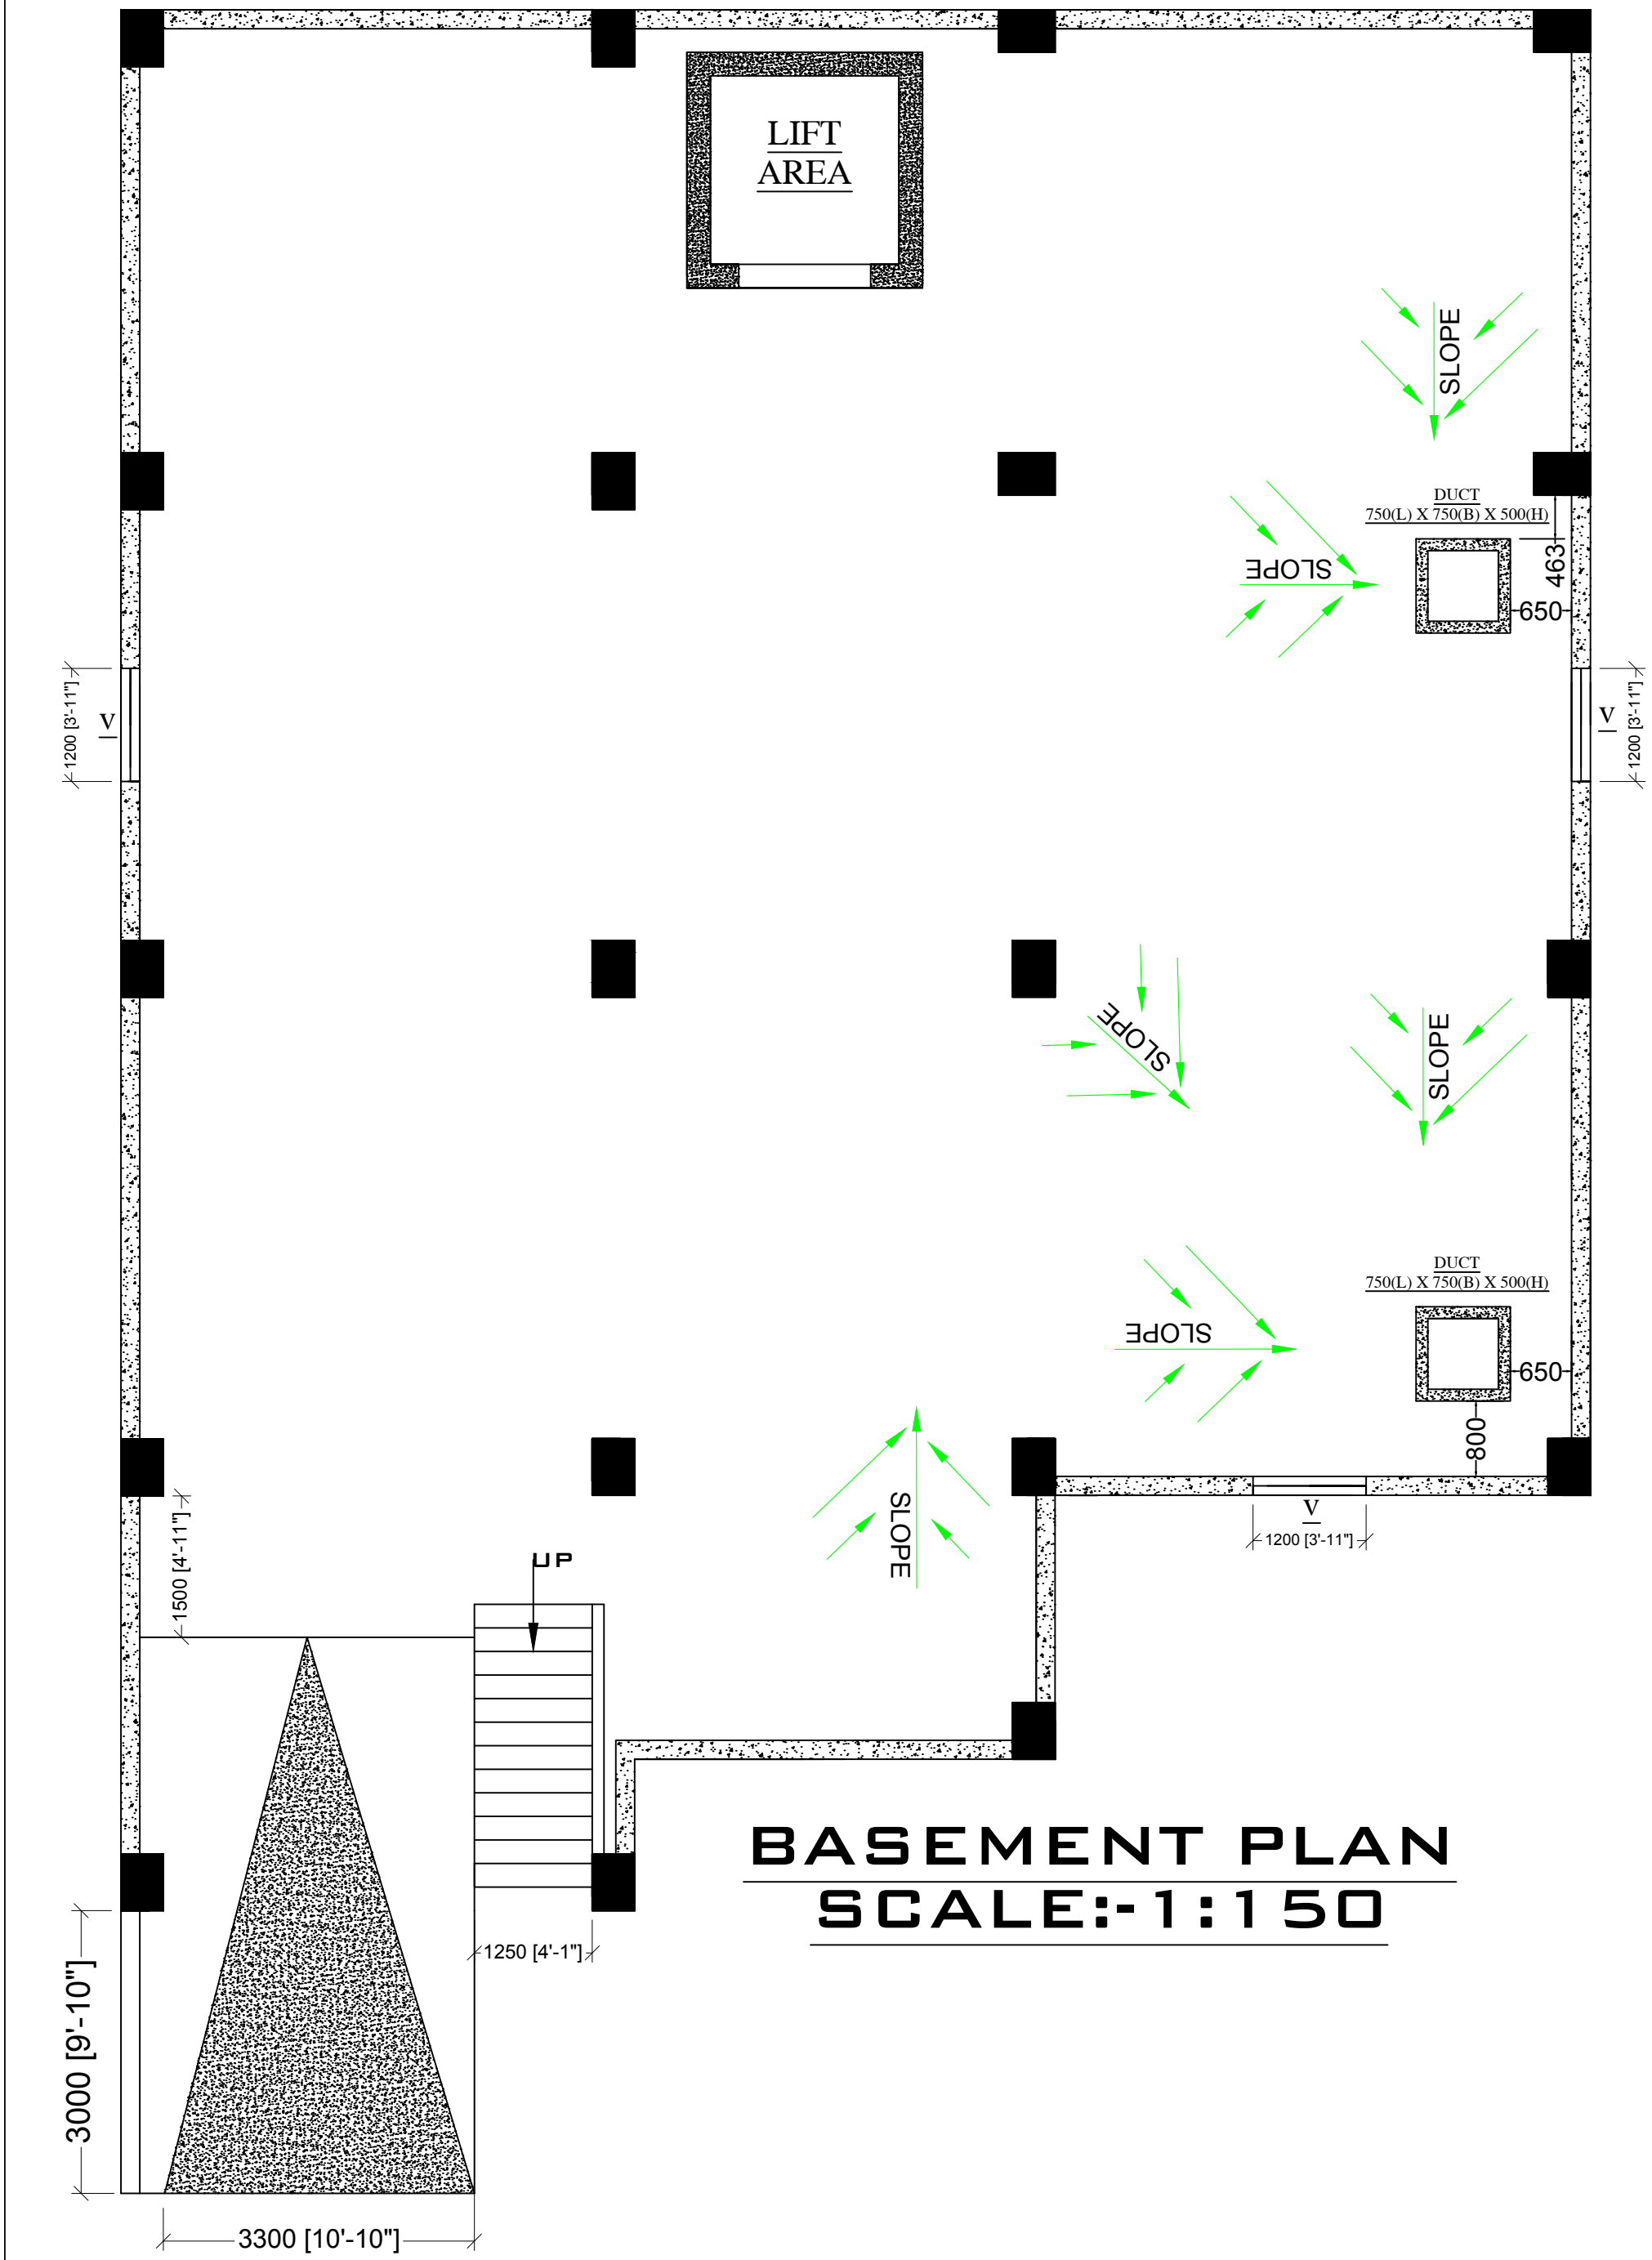

BASEMENT PLAN
SCALE:-1:150