



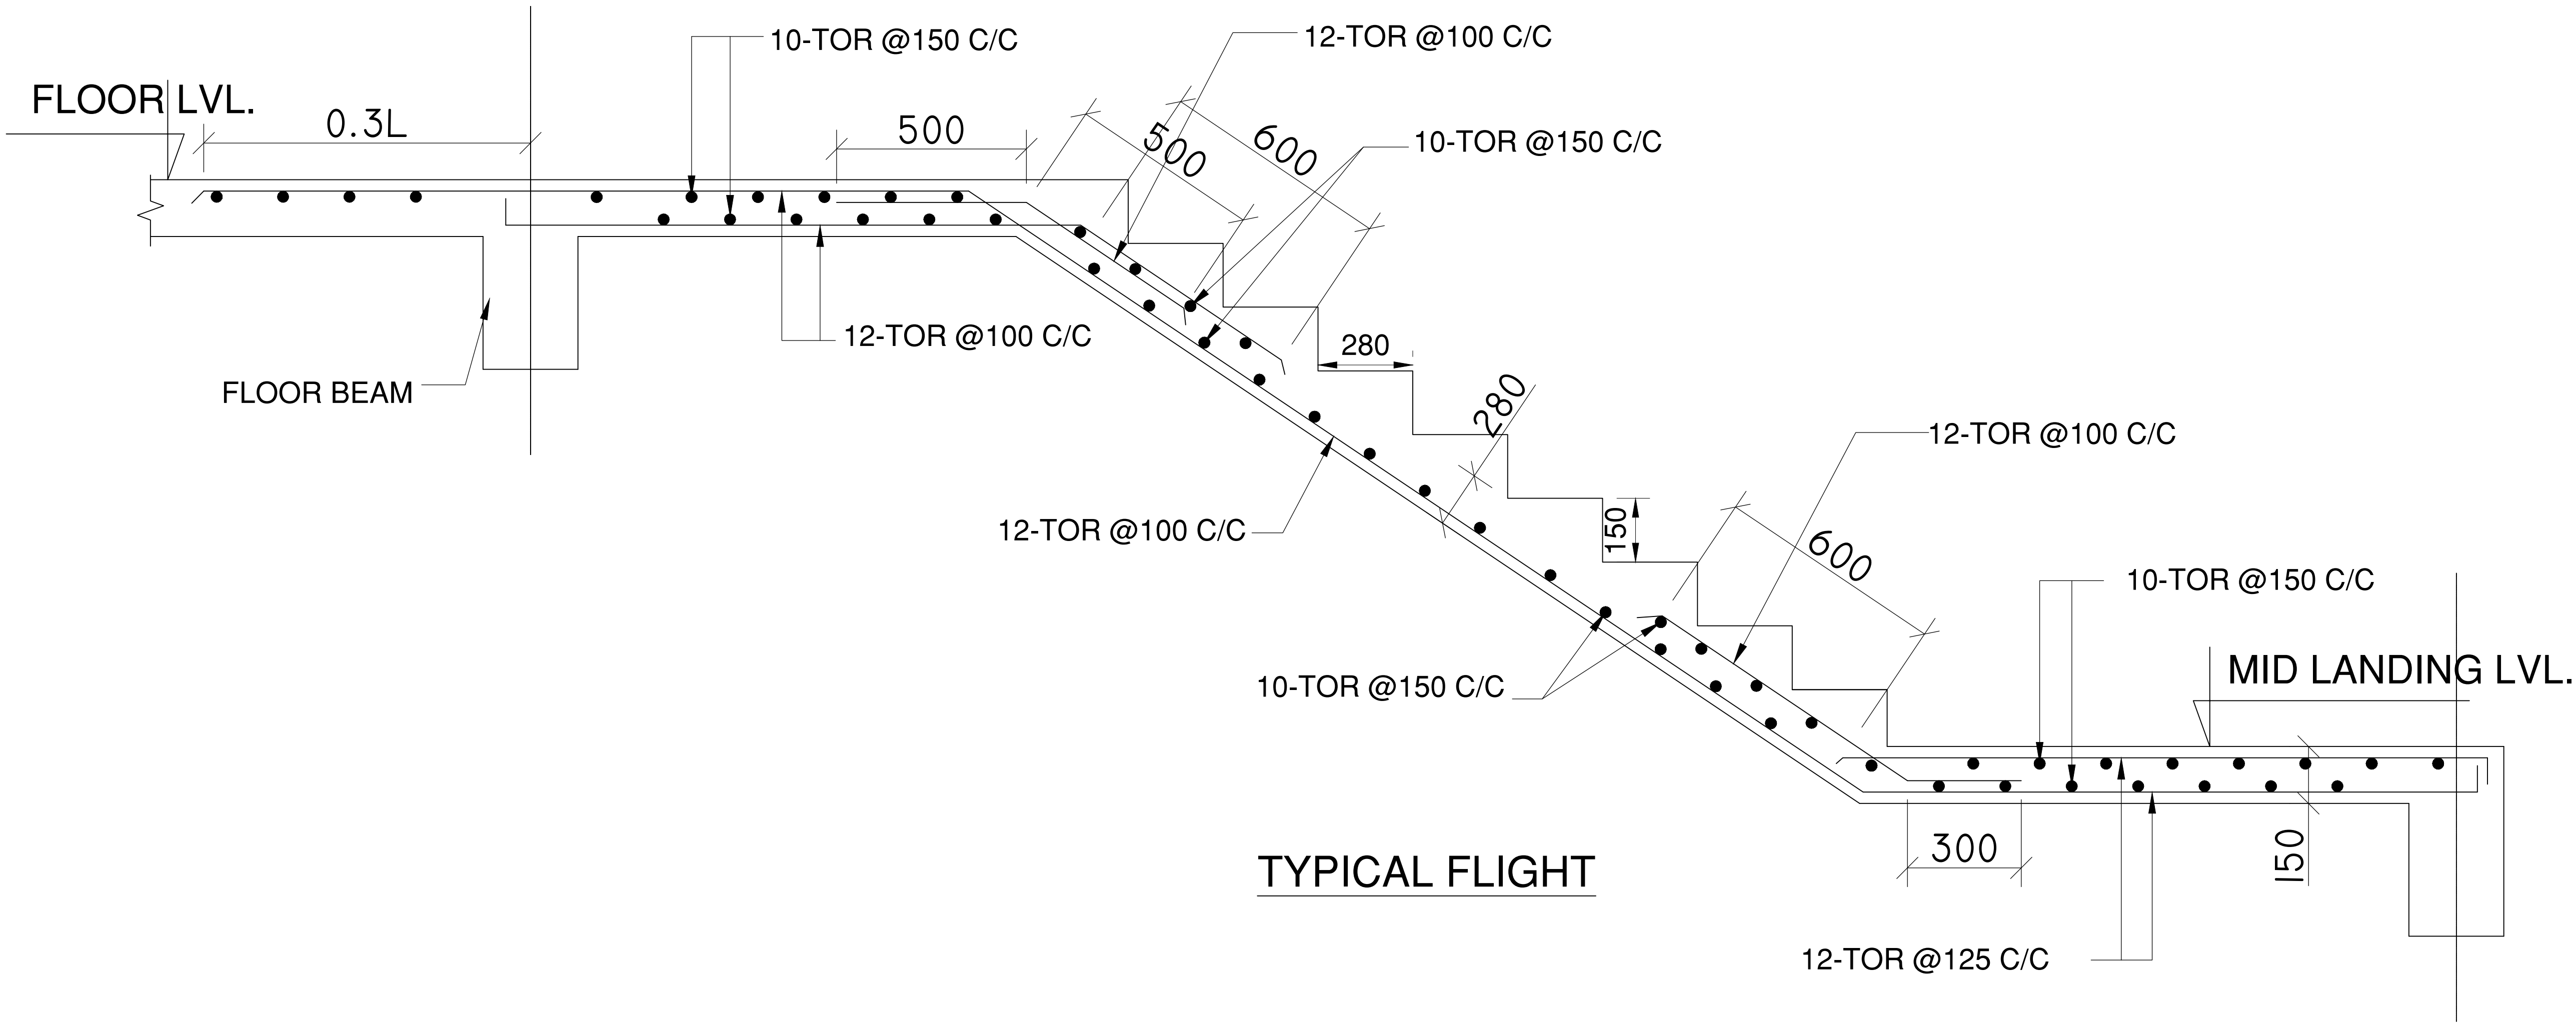

TYPICAL FLIGHT

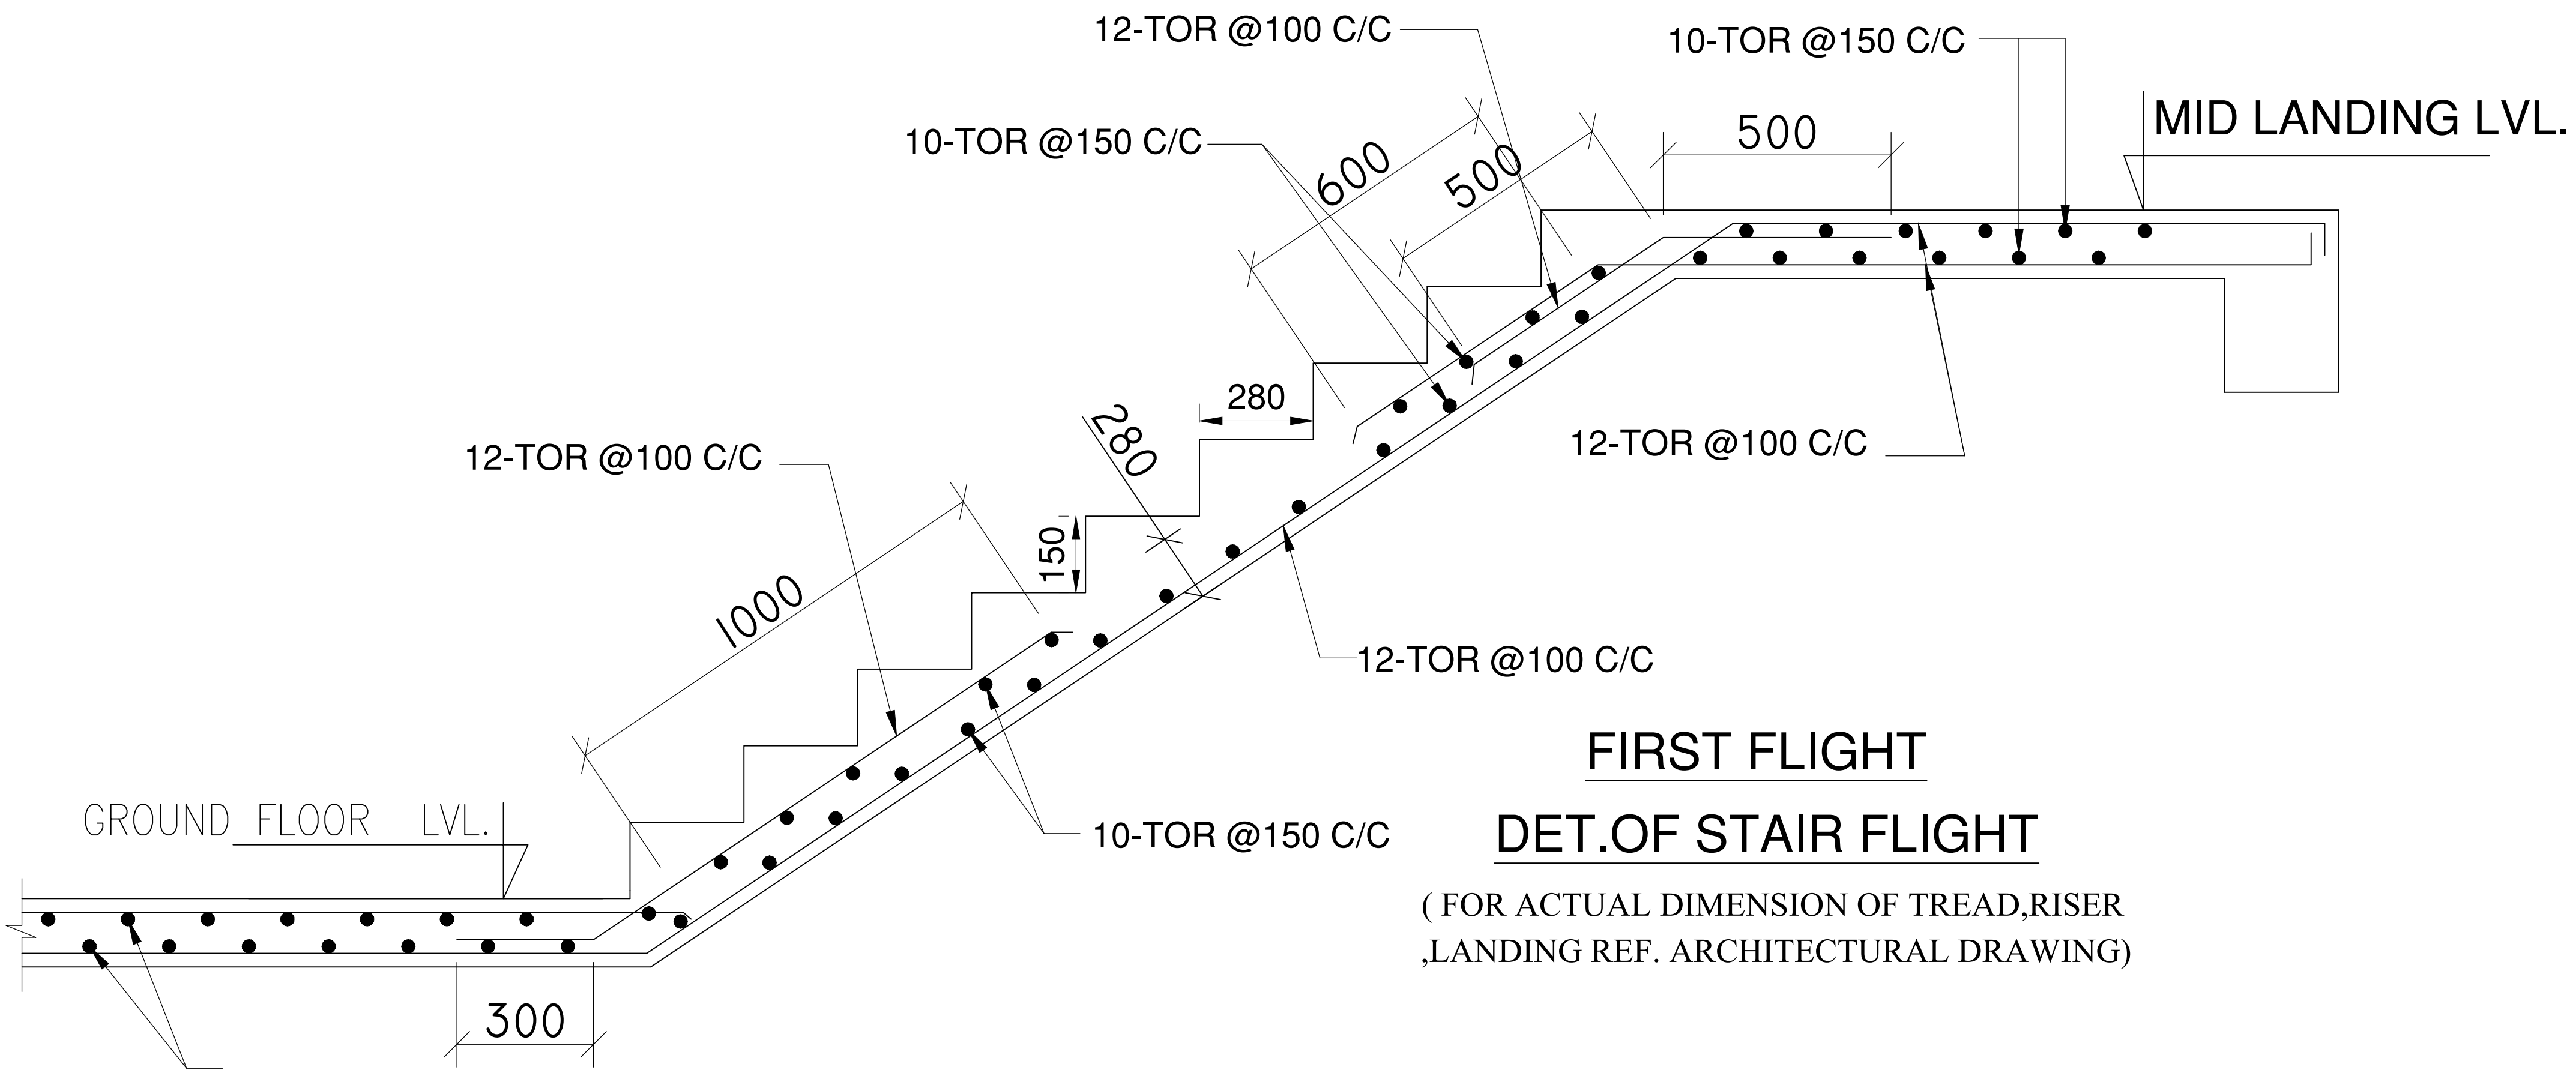

FIRST FLIGHT

DET.OF STAIR FLIGHT

(FOR ACTUAL DIMENSION OF TREAD,RISER
,LANDING REF. ARCHITECTURAL DRAWING)